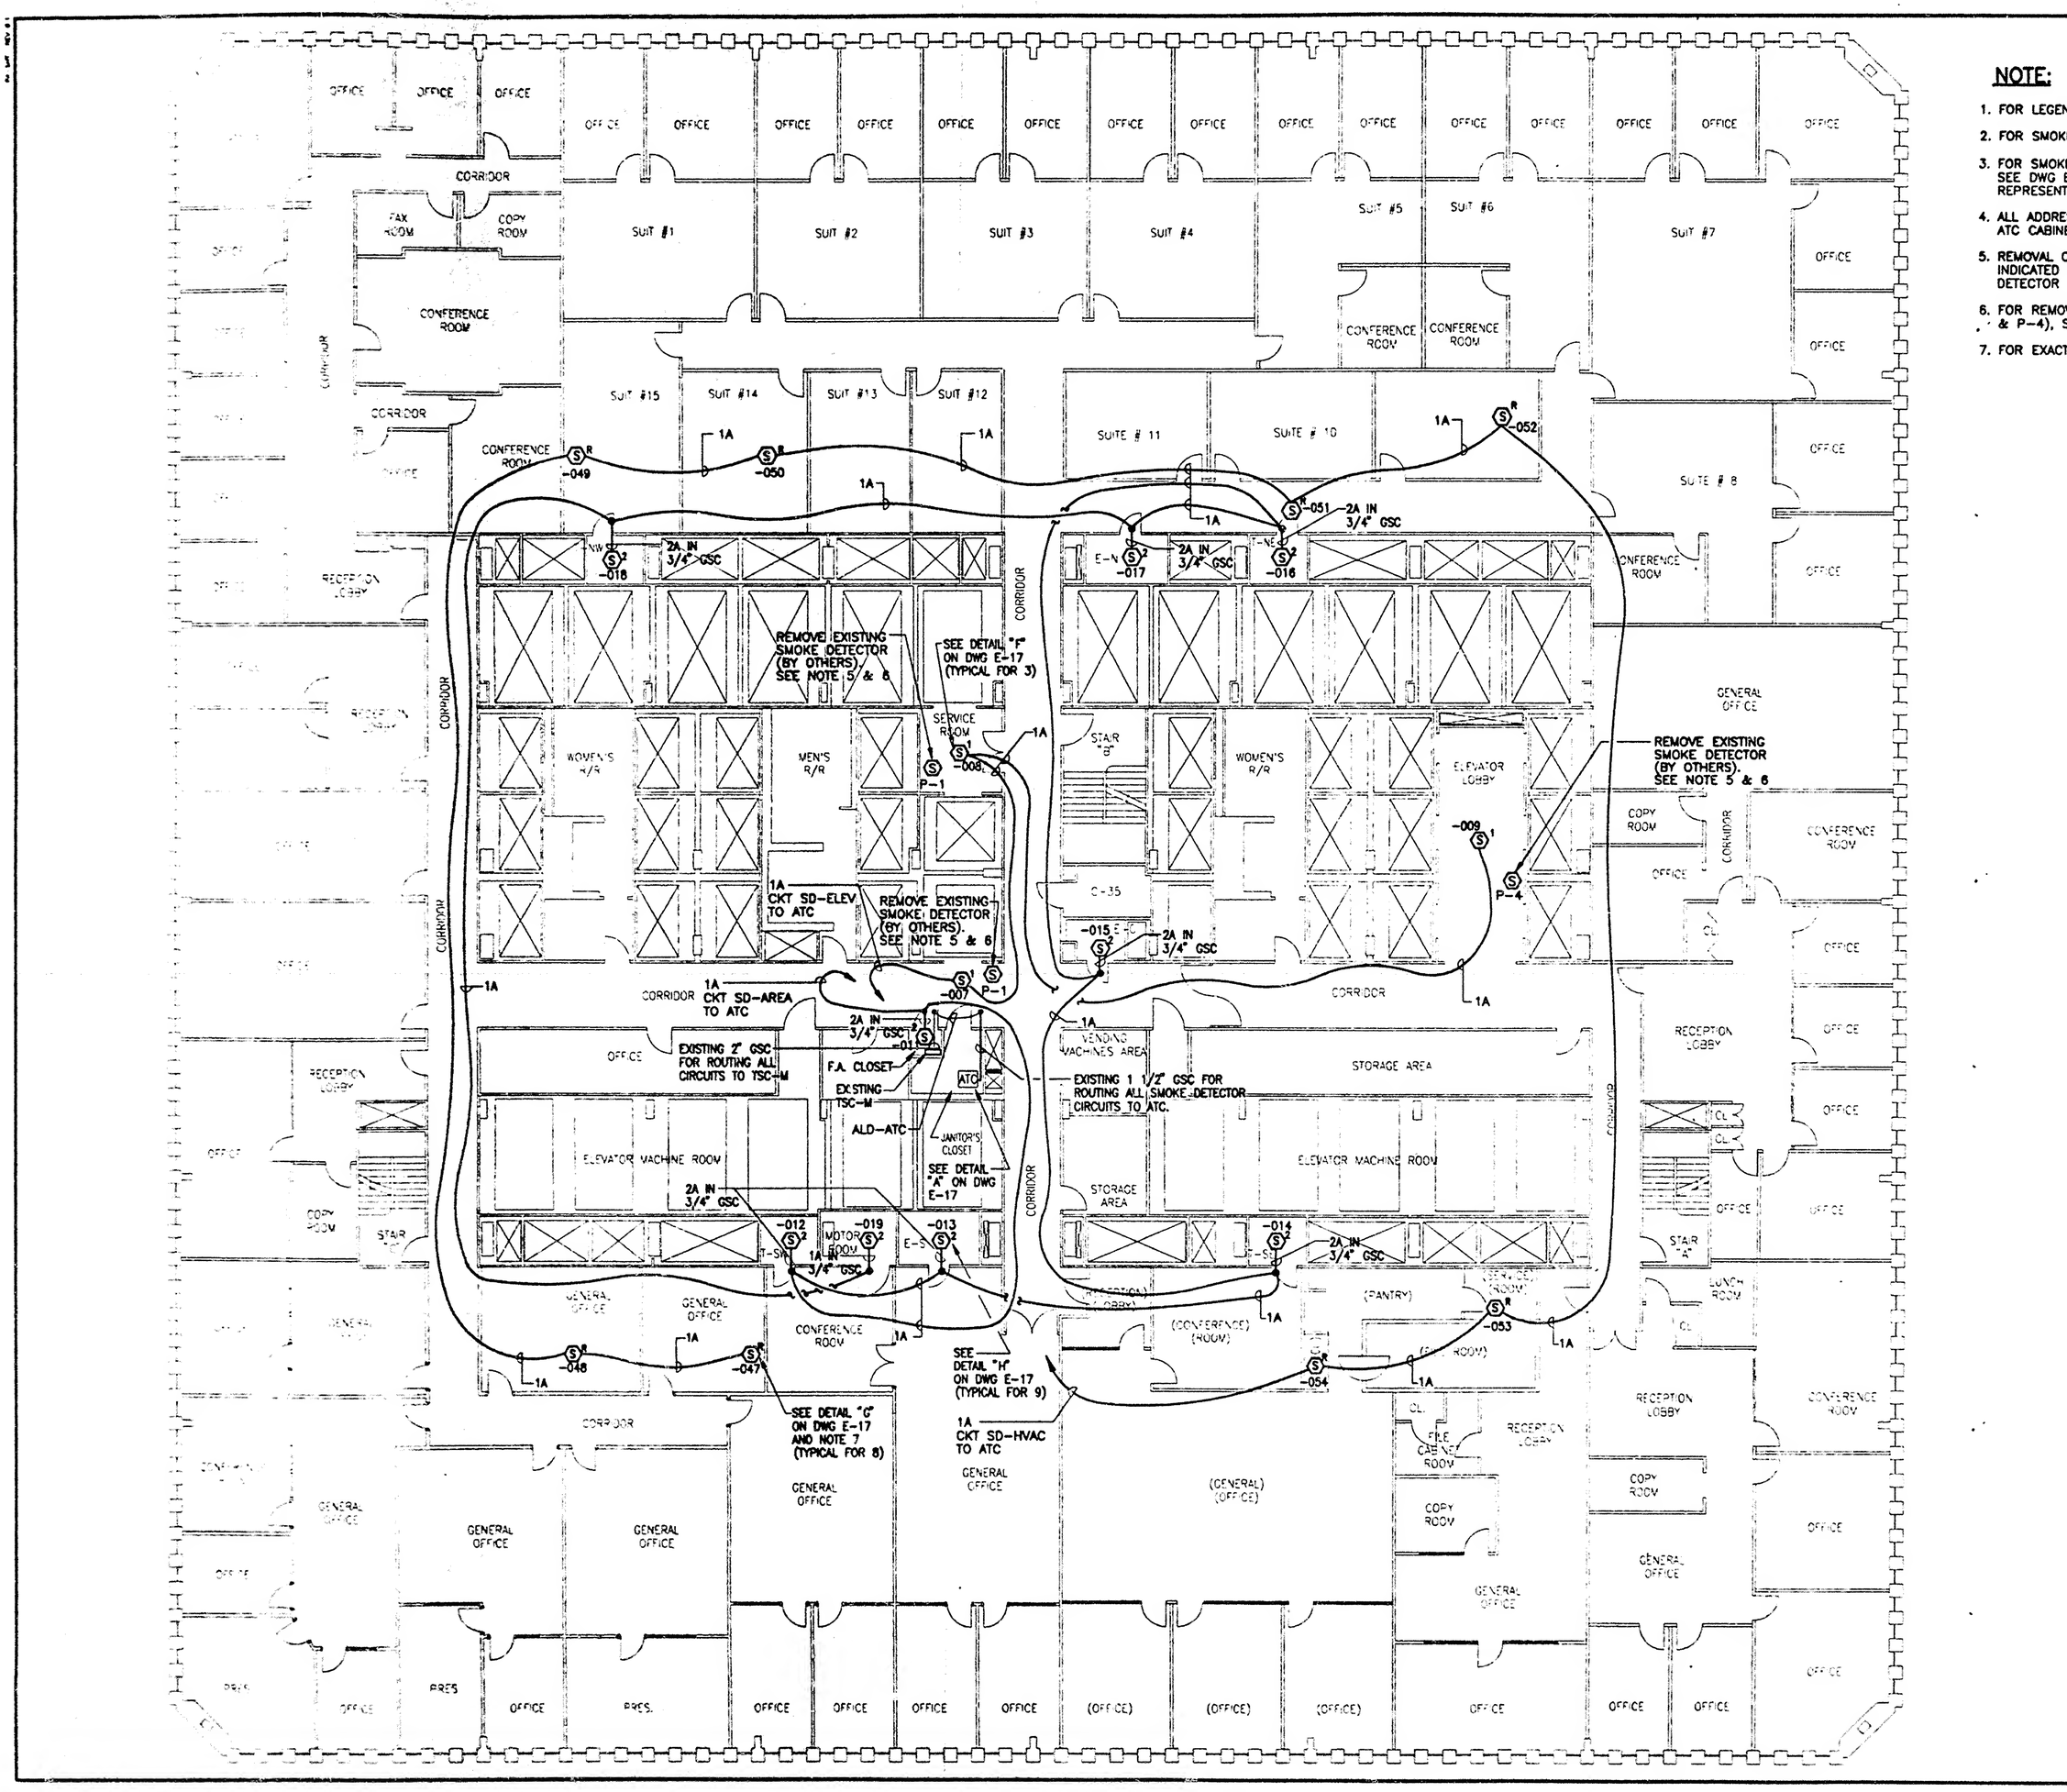
NOTE:
1. FOR LEGEN
2. FOR SMOK
3. FOR SMOK SEE DWG E REPRESENT
4. ALL ADDRE ATC CABINE
5. REMOVAL C INDICATED DETECTOR
6. FOR REMOV & P-4), S
7. FOR EXACT
CORRIDOR
OFFICE
FAX ROOM
COPY ROOM
CONFERENCE ROOM
SUIT #1
SUIT #2
SUIT #3
SUIT #4
SUIT #5
SUIT #6
SUIT #7
SUIT #15
SUIT #14
SUIT #13
SUIT #12
SUITE # 11
SUITE # 10
SUITE # 8
RECEPTION LOBBY
WOMEN'S R/R
MEN'S R/R
SERVICE ROOM
STAIR "B"
ELEVATOR LOBBY
GENERAL OFFICE
VENDING MACHINES AREA
STORAGE AREA
ELEVATOR MACHINE ROOM
JANITOR'S CLOSET
F.A. CLOSET
ATC
MOTOR ROOM
STAIR "A"
LUNCH ROOM
(PANTRY)
(CONFERENCE) (ROOM)
FIRE CABINET ROOM
(GENERAL) (OFFICE)
PRES.
REMOVE EXISTING SMOKE DETECTOR (BY OTHERS). SEE NOTE 5 & 6
SEE DETAIL "F" ON DWG E-17 (TYPICAL FOR 3)
1A CKT SD-ELEV TO ATC
1A CKT SD-AREA TO ATC
EXISTING 2" GSC FOR ROUTING ALL CIRCUITS TO TSC-M
EXISTING TSC-M
ALD-ATC
EXISTING 1 1/2" GSC FOR ROUTING ALL SMOKE DETECTOR CIRCUITS TO ATC.
SEE DETAIL "A" ON DWG E-17
SEE DETAIL "G" ON DWG E-17 AND NOTE 7 (TYPICAL FOR 8)
SEE DETAIL "H" ON DWG E-17 (TYPICAL FOR 9)
1A CKT SD-HVAC TO ATC
2A IN 3/4" GSC
1A
-049
-050
-051
-052
-053
-054
-047
-048
-007
-008
-009
-012
-013
-014
-015
-016
-017
-018
-019
-01
P-1
P-4